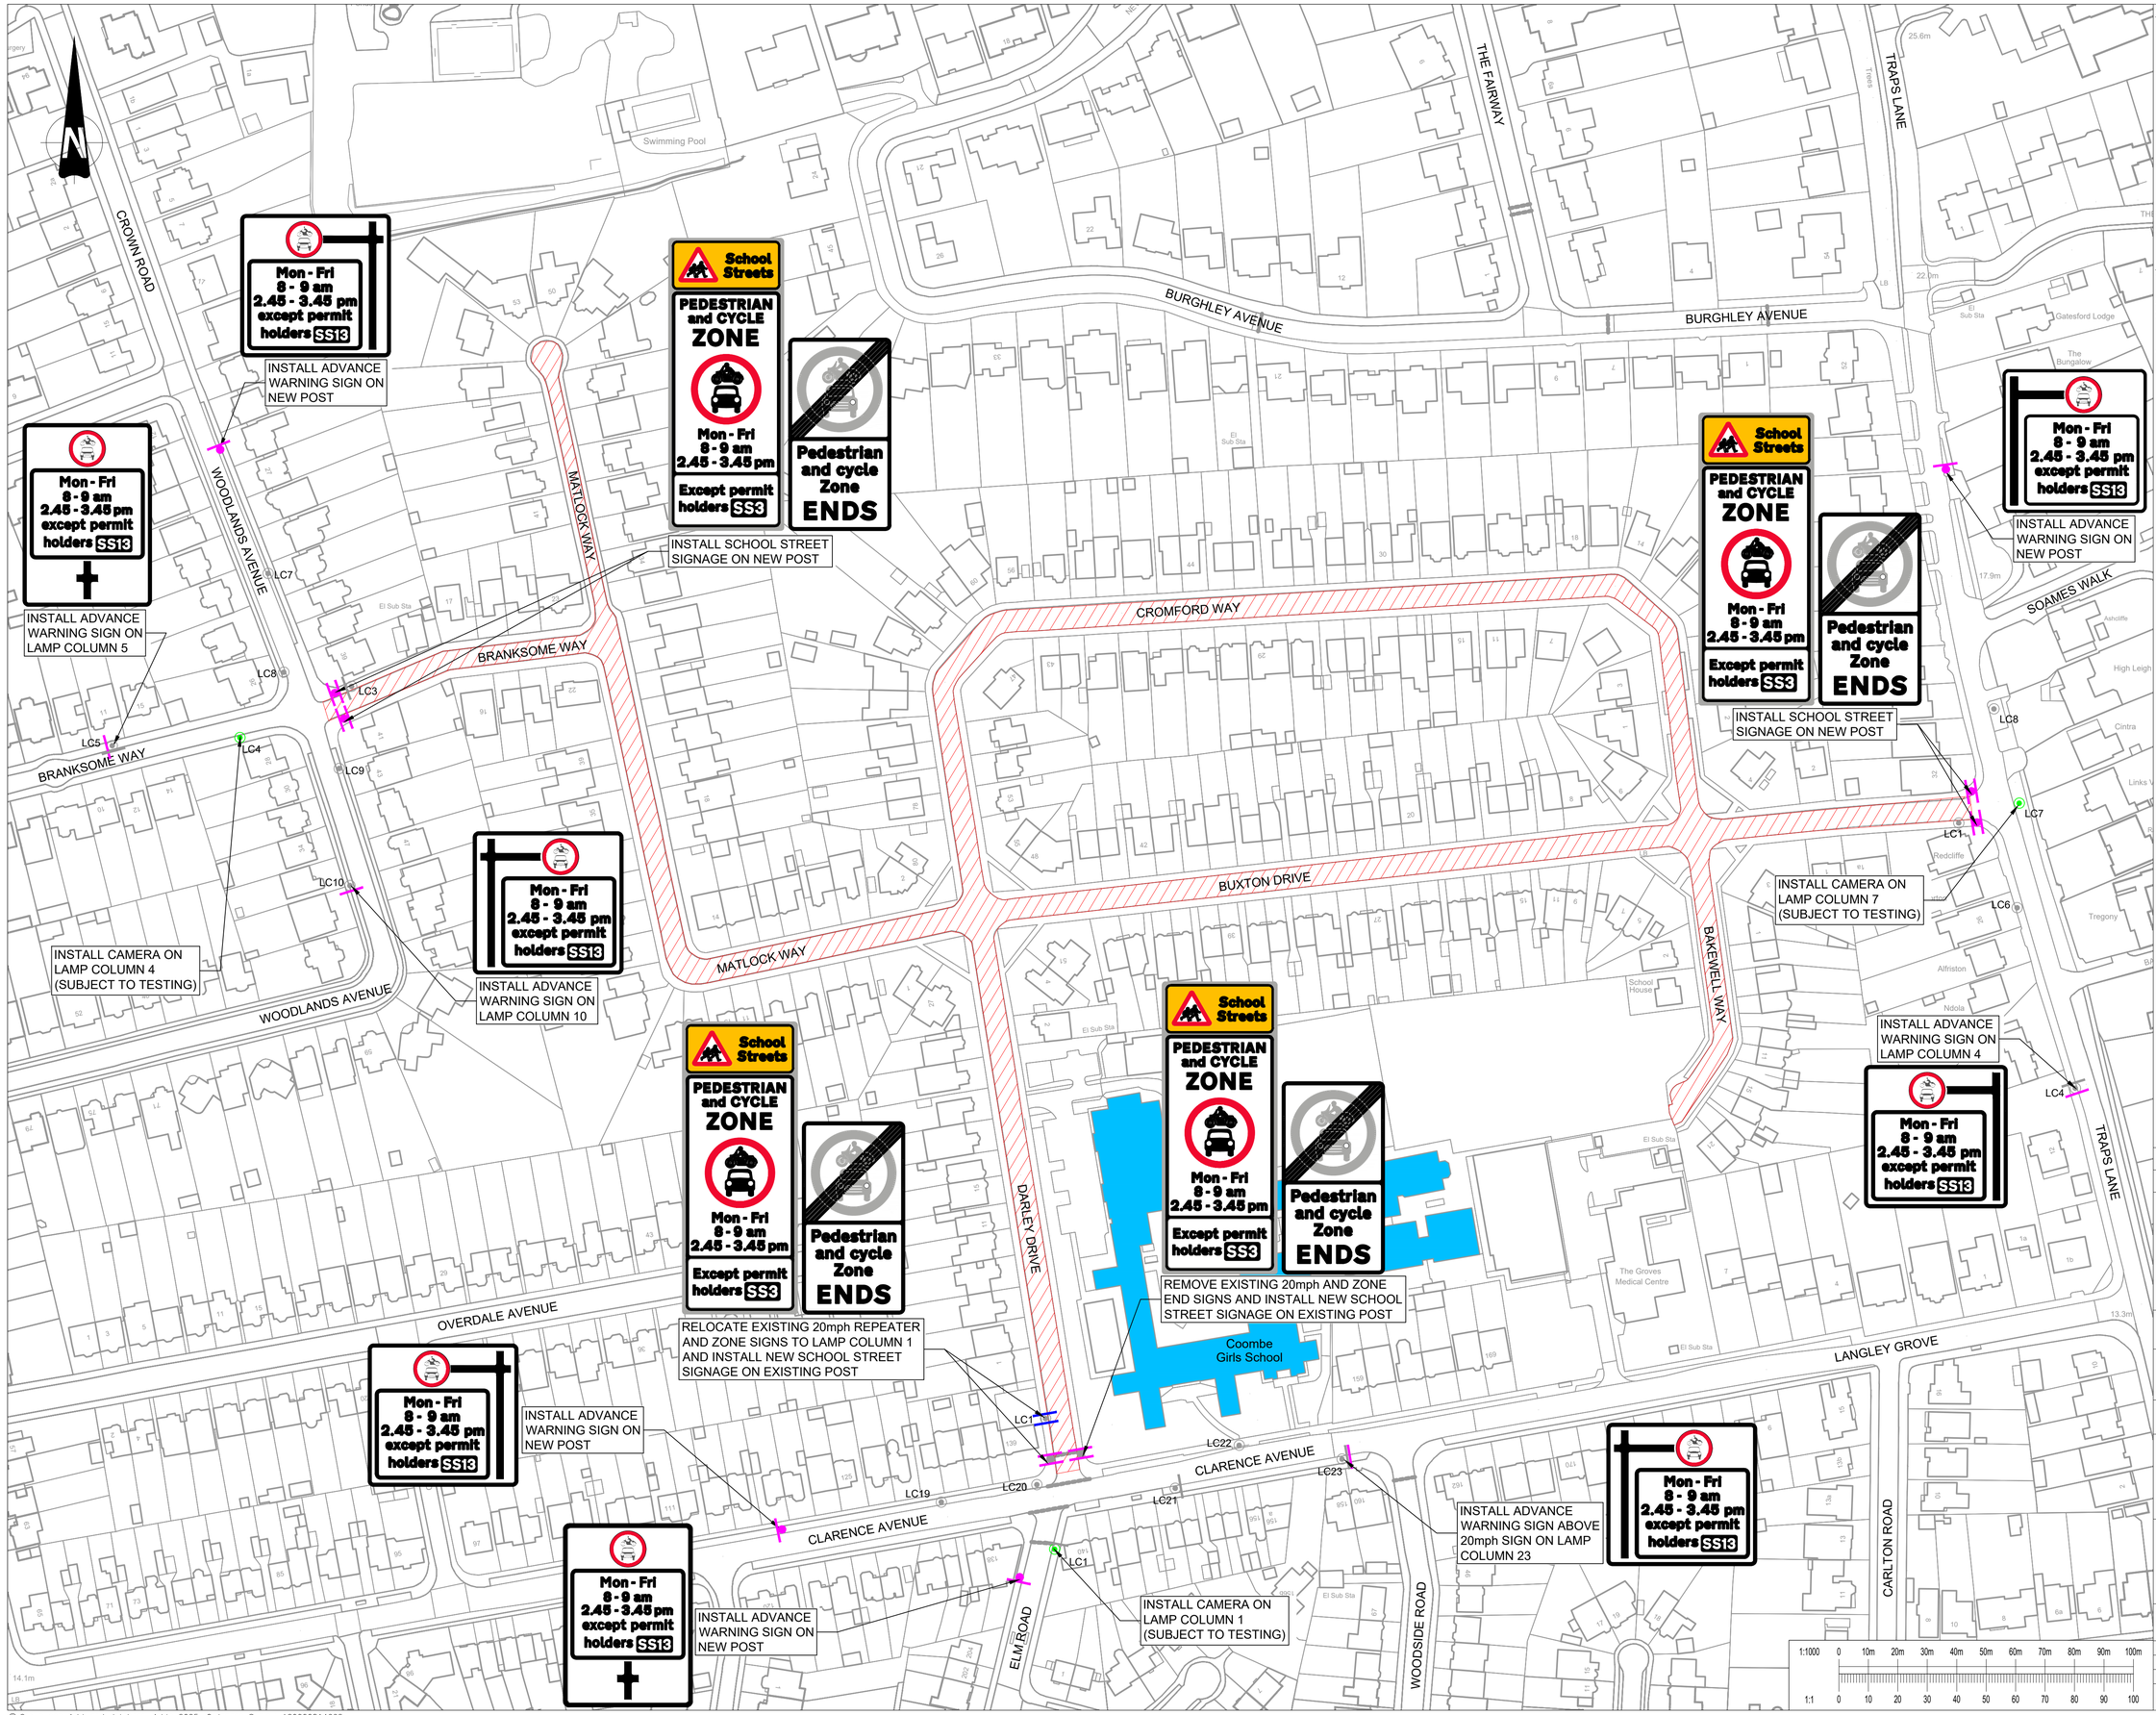


LEGEND

- PROPOSED SCHOOL STREET EXTENTS
- SCHOOL
- PROPOSED SIGN POST
- PROPOSED SIGN ON EXISTING LAMP COLUMN
- RELOCATED SIGN ON EXISTING LAMP COLUMN
- PROPOSED SIGN ON EXISTING POST
- PROPOSED CAMERA ON EXISTING LAMP COLUMN
- EXISTING LAMP COLUMN
- EXISTING SIGN POST
- EXISTING SIGN

NOTES

1. All dimensions are in metres unless otherwise specified.
2. Do not scale from this drawing.
3. The Contractor is responsible for ensuring all Traffic Management has been agreed by the Highway authority prior to works.
4. All Signs and Road Markings are to be installed as per TSRGD and TSM.

DRAFT - FOR INFORMATION ONLY

No.	Revision	Date	Int'l
01	FIRST ISSUE	JUL26	JR

THE ROYAL BOROUGH OF KINGSTON UPON THAMES

Sutton

KINGSTON AND SUTTON SHARED ENVIRONMENT SERVICE

Scheme: COOMBE GIRLS SCHOOL STREET

Stage: FEASIBILITY

Drawing Title: GENERAL ARRANGEMENT SHEET 01 OF 01

MATTHEW HILL
DIRECTOR OF HIGHWAYS, TRANSPORTATION AND REGULATORY SERVICES
ROYAL BOROUGH OF KINGSTON UPON THAMES
GUILDHALL 2, HIGH STREET
KINGSTON UPON THAMES KT1 1EU

Drawing Status: FOR INFORMATION

Date	JUL26	Designed	JR
Scale	1:1000 @ A1	Drawn	JR
CAD No.	RBK-70010	Chk'd	RT
		App'd	UF
DRG.NO.	RBK-70010-P-100-01		

1:1000 0 10m 20m 30m 40m 50m 60m 70m 80m 90m 100m

1:1 0 10 20 30 40 50 60 70 80 90 100

© Crown copyright and database rights 2025, Ordnance Survey: AC0000814662.