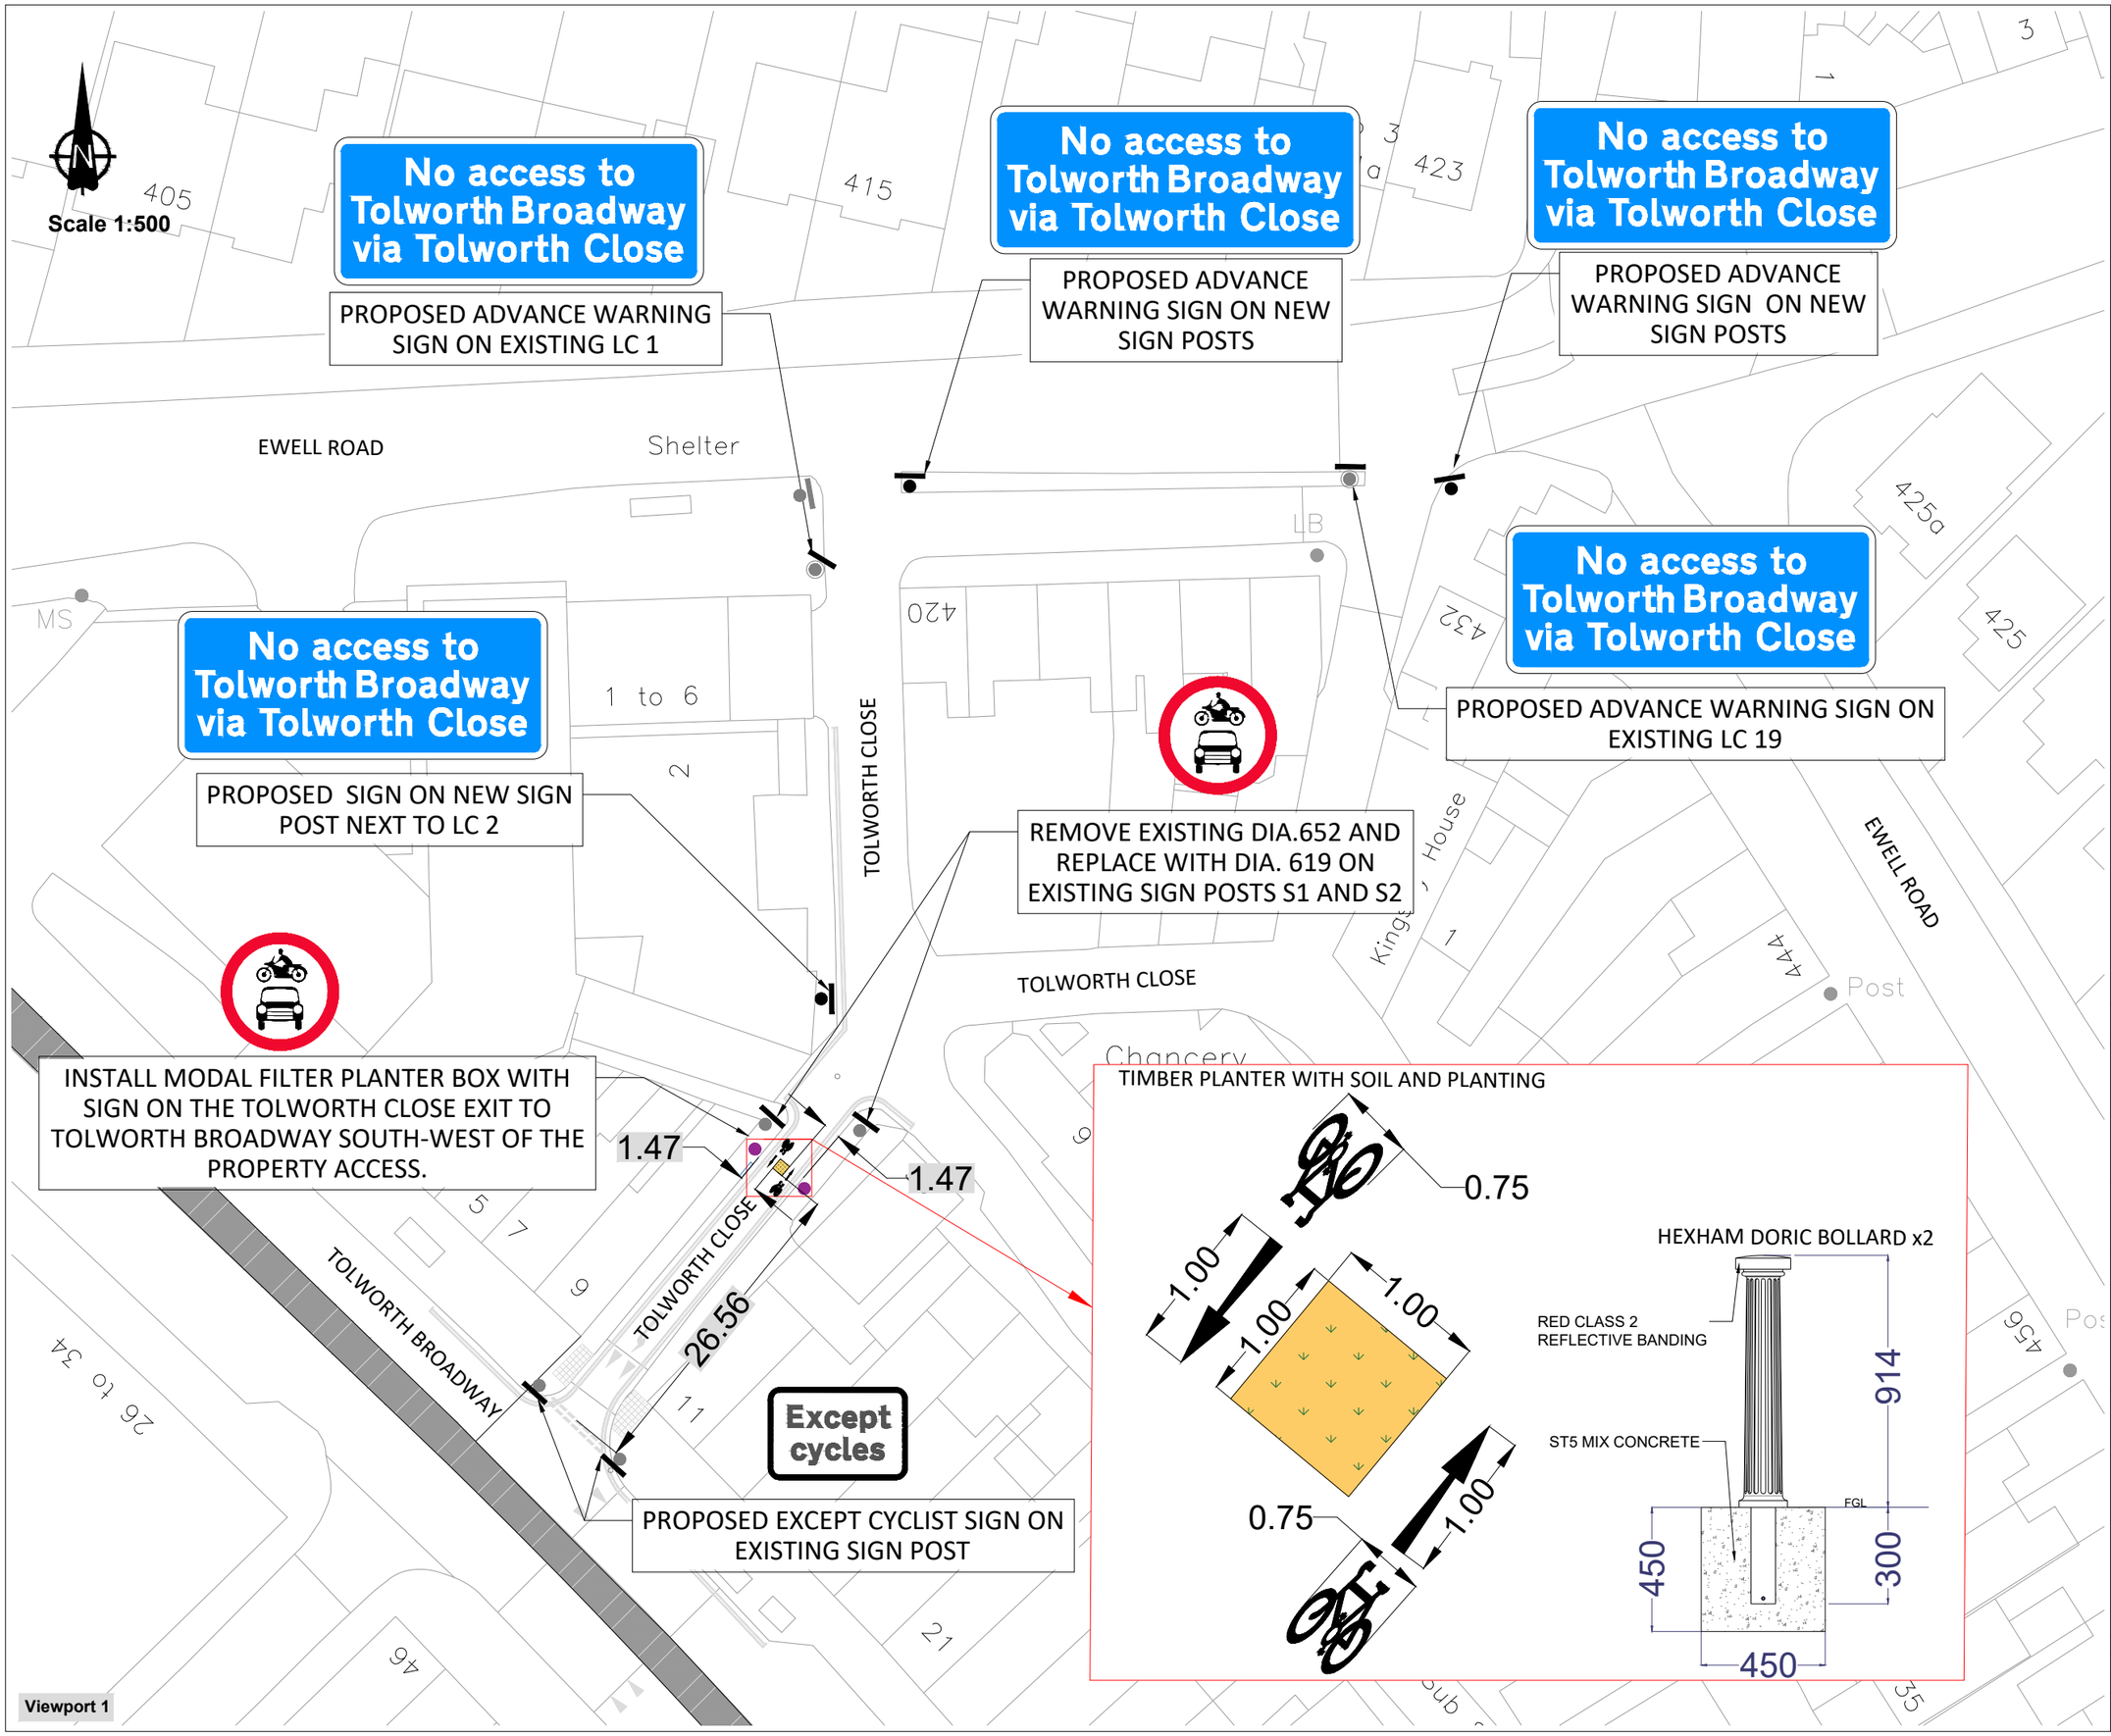

NOTE:

NEW BOLLARD IS TO BE "HEXHAM" DORIC BOLLARD AS SUPPLIED BY BROXAP

NEW BOLLARD IS TO BE ERECTED IN A PIT 450 X 450 X 450 AND SECURED WITH A 150MM BED AND SURROUND OF C20 CONCRETE

BOLLARD IS TO BE PLACED WITH A MINIMUM
OF 450MM CLEARANCE FROM THE KERB FACE

DO NOT REMOVE THE PROTECTIVE WRAPPING
UNTIL CONSTRUCTION IS COMPLETE

ALL SIGN POST TO BE INSTALL MIN 0.5m FROM KERB FACE UNLESS IS LIMITED, THEN PLACED AT BACK OF FOOTWAY OR AS PER ENGINEER'S INSTRUCTION.

KEYS:

Proposed Planter Box (1m x1m x0.9m)

Existing Road Marking

Proposed Hexham Doric Bollard x2

DRAFT - FOR INFORMATION ONLY

04	Measurements included	May25	CD

THE ROYAL BOROUGH OF KINGSTON UPON THAMES

Sutton

KINGSTON AND SUTTON SHARED ENVIRONMENT SERVICE

Scheme

Tolworth Close
Surbiton, KT6 7DJ

Drawing Title

TMO PLAN
GENERAL ARRANGEMENT

MATTHEW HILL
ASSISTANT DIRECTOR OF HIGHWAYS, TRANSPORTATION AND REGULATORY SERVICES
ROYAL BOROUGH OF KINGSTON UPON THAMES
GUILDHALL 2, HIGH STREET
KINGSTON UPON THAMES KT1 1EU

Date	Apr 25	Designed	CD
Scale	A3 - 1:500	Drawn	CD
CAD No.	900017	Chk'd VS	App'd VS

DRG.NO. 900017-TMO-100

© Crown copyright and database rights 2025, Ordnance Survey: AC0000814662.